


B 1 NORTHEAST ENHANCEMENTS
SCALE: 1"=30'-0"

SCALE: 1"=30'-0"

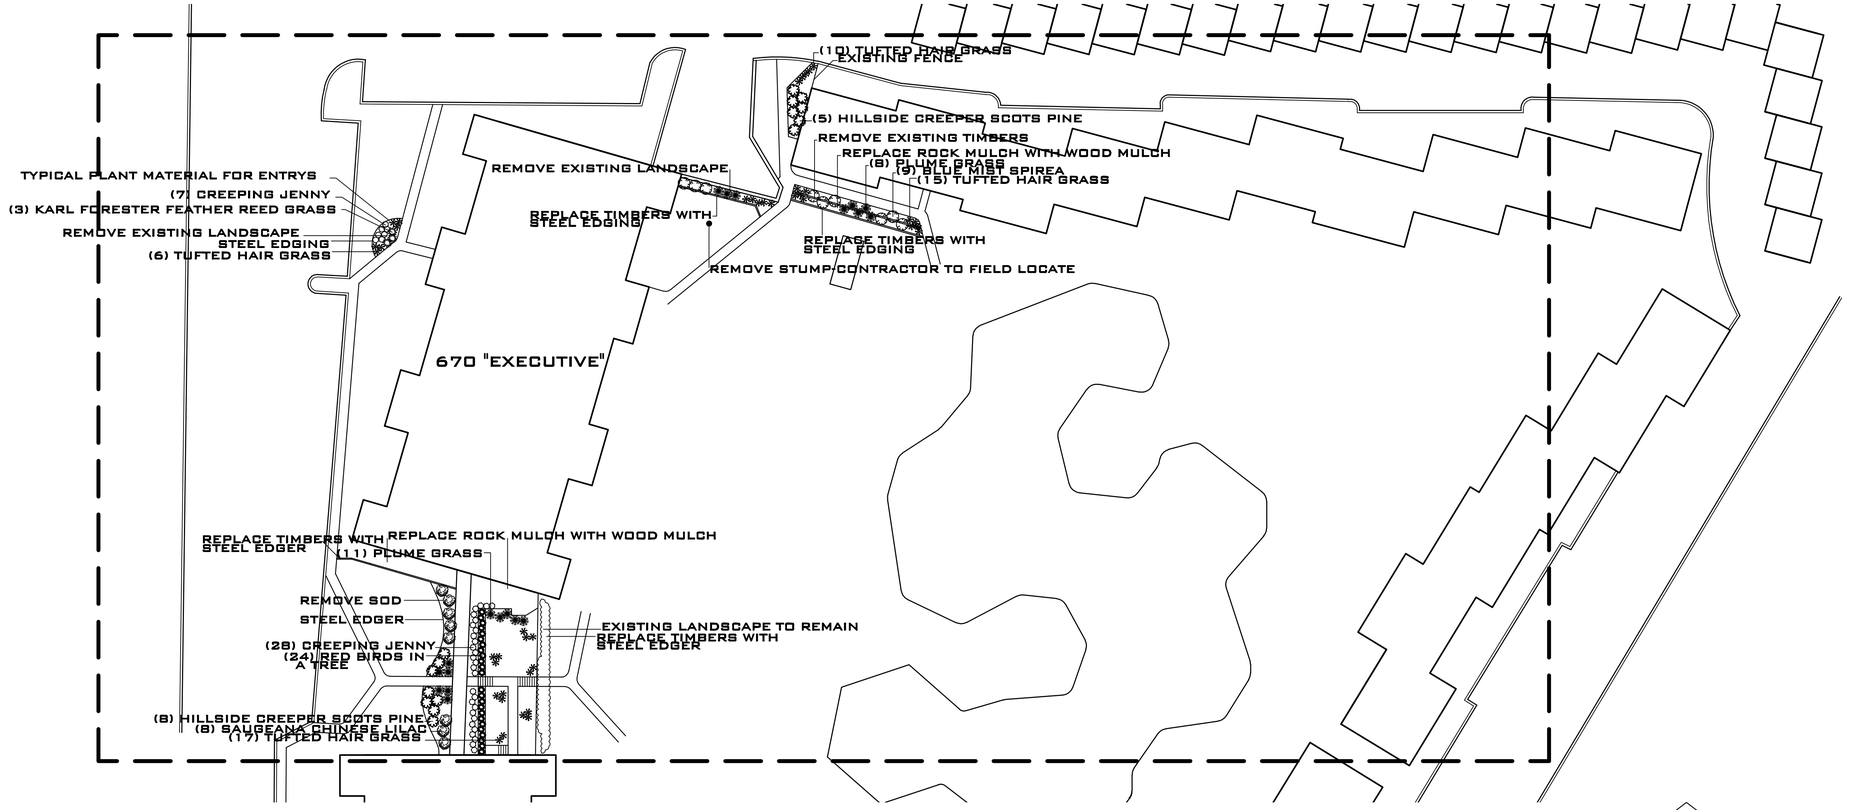


B 2 SOUTHEAST ENHANCEMENTS
SCALE: 1"=30'-0"




SCALE: 1"=30'-0"




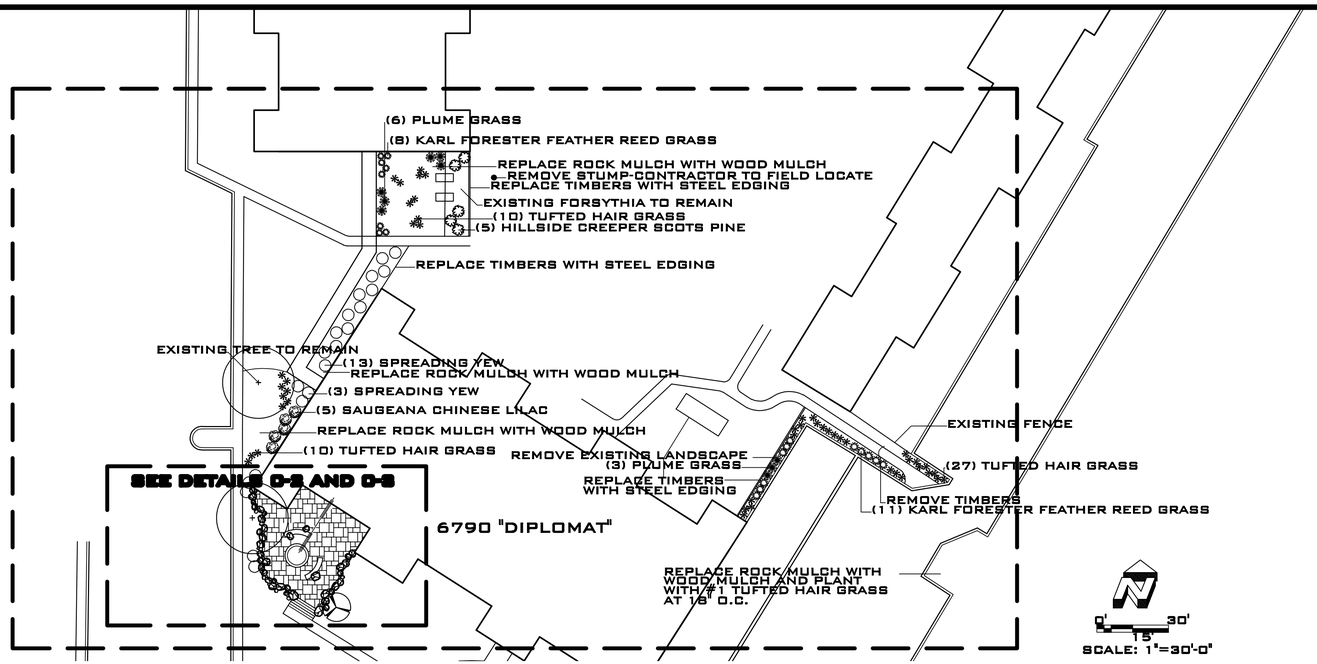





B 3,4 SOUTHEAST PARKING LOTS
SCALE: 1"=20'-0"

SHEET 2 OF 4

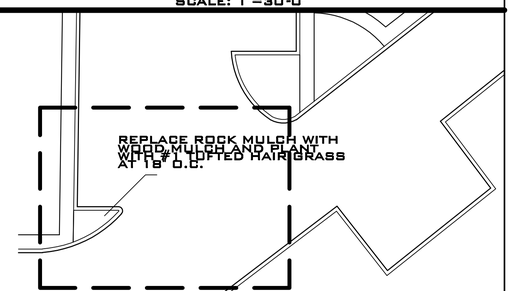LANDSCAPE ENHANCEMENTS
PRELIMINARY PLAN

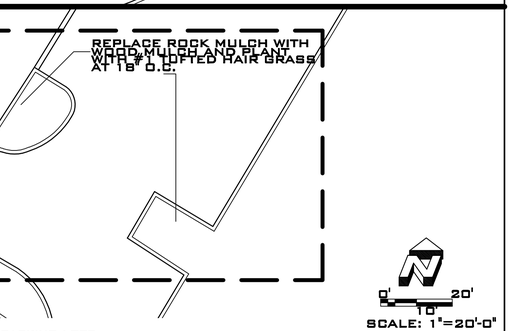THE BERKSHIRES
AT LOWRY

| Rev. # | Date | Drawn By | Description |
|---|---|---|---|
| 1 | — | — | — |
| 2 | — | — | — |
| 3 | — | — | — |
| 4 | — | — | — |

Designed By: JPA
Drawn By: JPA
Checked By:
Cross Chk. d By:
Approved By:
Date: 4/3/2008

BEMIRE
Design & Landscaping, Inc.